LAYOUT PLAN OF INDUSTRIAL AREA RANIA - I

(ONLY FOR REFERENCE)

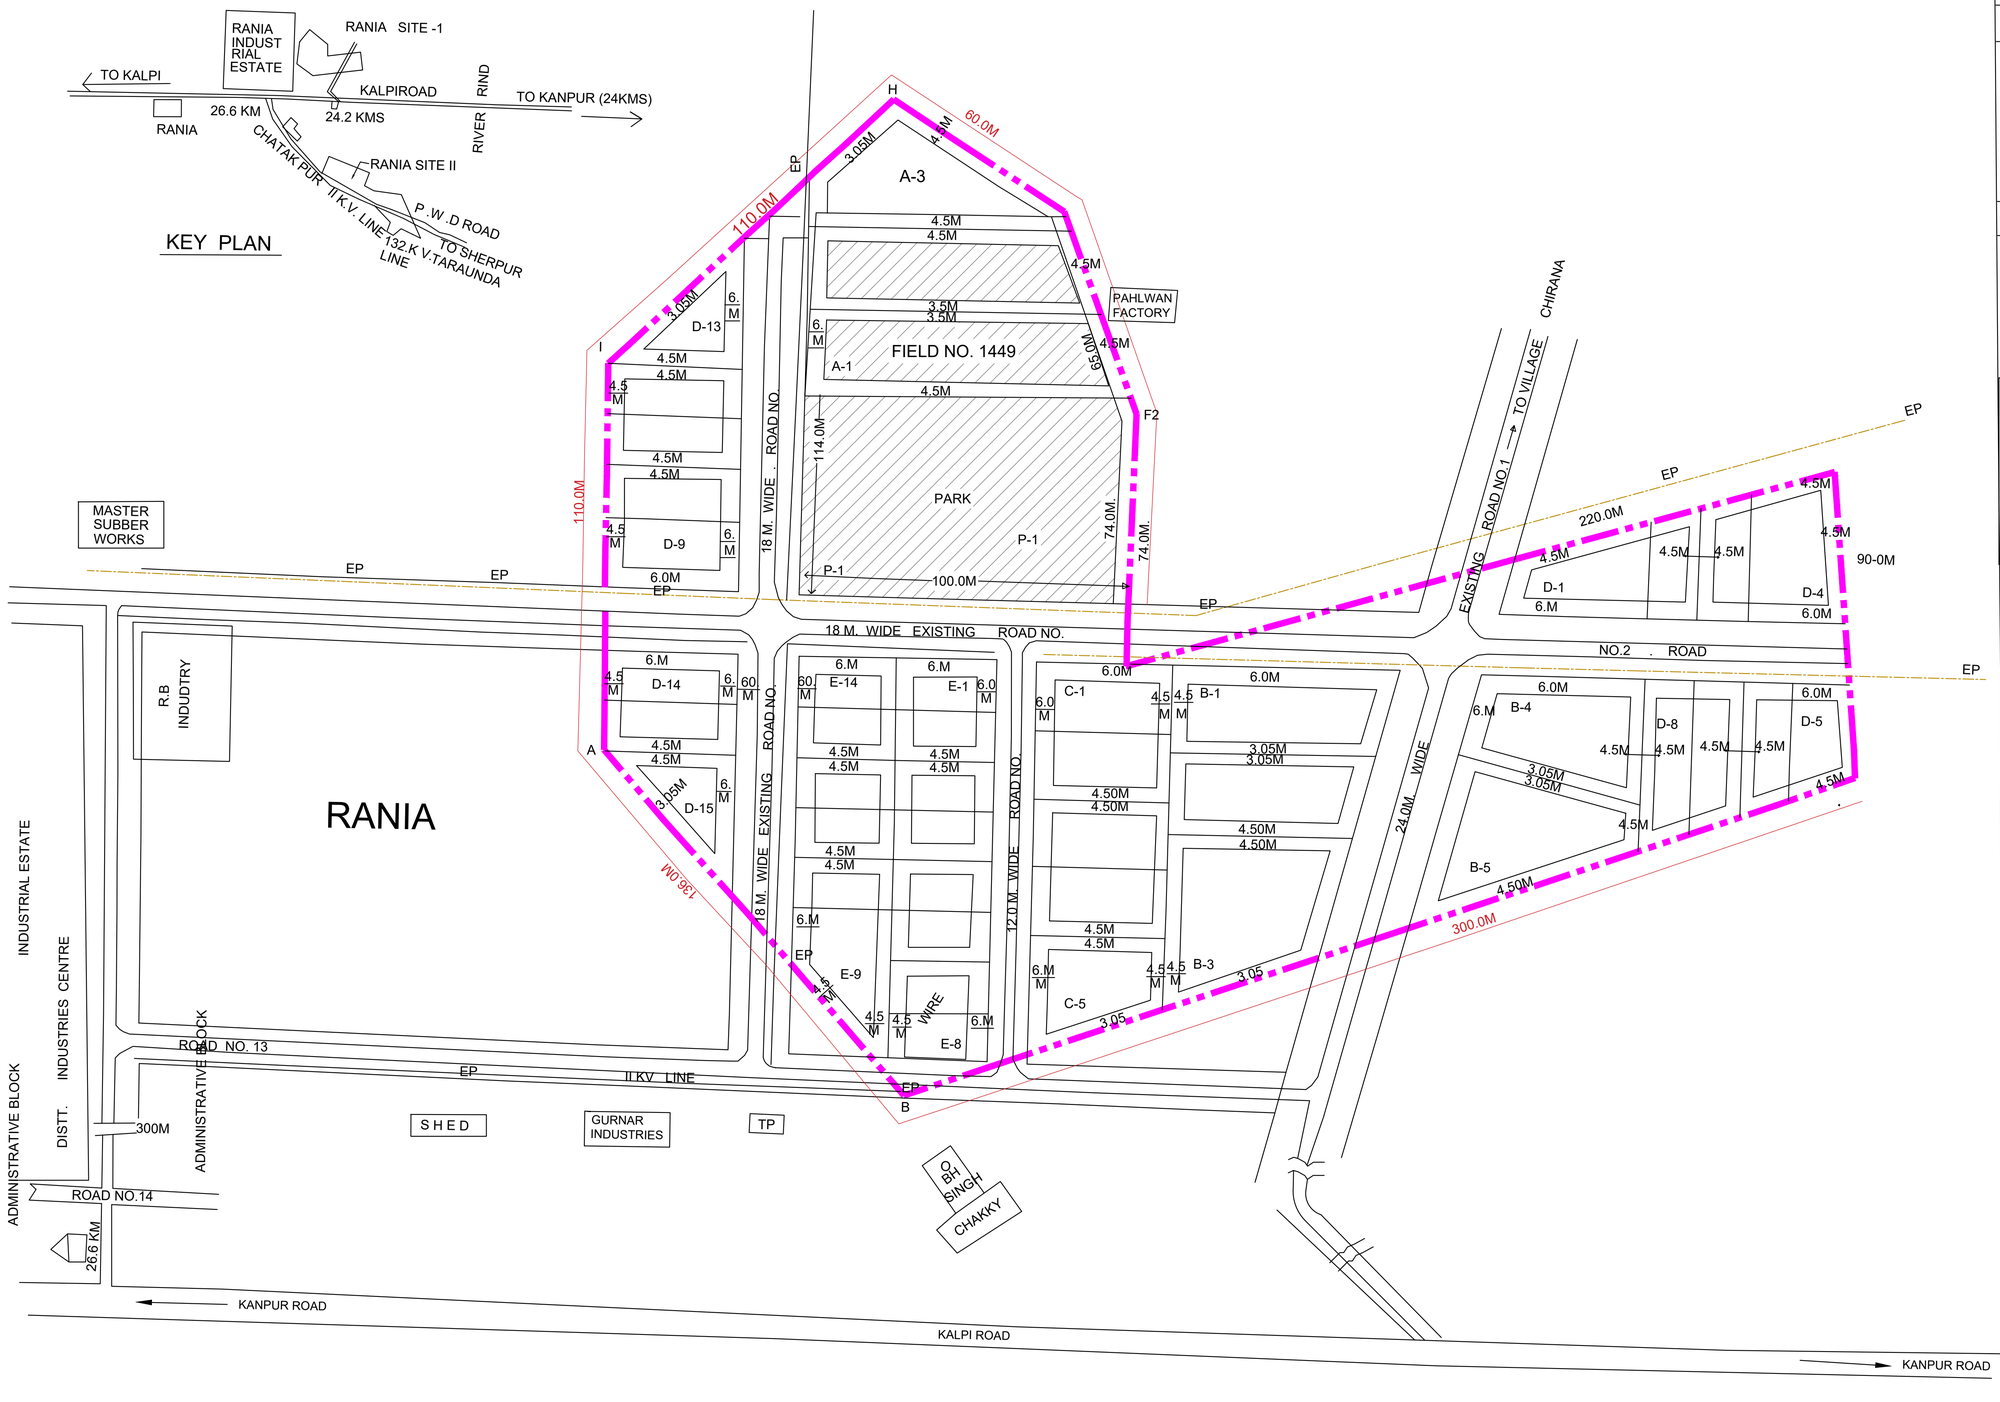

LANDUSE

S.NO.	USE	AREA IN HECT.	% OF TOTAL
1	PLOT	4.04	67.33
2	PARK	0.60	10.0
3	ROAD	1.36	22.67
	TOTAL	6.00	100.00

STATEMENT OF PLORS

S NO.	TYPE	SIZE OF PLOT	AREA IN SON.	NOS.
1.	A	25X100 MTS.	2500.00	3
2.	B	25X55 MTS.	1375.00	5
3.	C	20X40 MTS.	800.00	5
4.	D	15X40 MTS.	600.00	15
5.	E	15X30 MTS.	450.00	14
6.	P-1	60X100 MTS	6000.0	1
		TOTAL	=	43.

BOUNDARY LINES

ENCLOACHMENT AREA

DISCLAIMER:-

THIS MAP IS PROVIDED FOR INFORMATION PURPOSE ONLY AND IS NOT INTENDED FOR USE IN LEGAL PROCEEDINGS. THE ACCURACY AND COMPLETENESS OF THE INFORMATION REPRESENTED ARE NOT GUARANTEED. THE INFORMATION PRESENTED HEREIN, INCLUDING BOUNDARIES, LAND USE DESIGNATIONS, AND OTHER DETAILS, IS SUBJECT TO CHANGE WITHOUT PRIOR NOTICE. THE MAP SHOULD NOT BE USED AS A LEGAL DOCUMENT OR FOR ANY PURPOSE REQUIRING PRECISE MEASUREMENTS OR LEGAL VALIDATION. FOR OFFICIAL AND LEGALLY BINDING INFORMATION PLEASE CONSULT RELEVANT OFFICE AUTHORITY.

ARCHITECTURAL CELL

UPSIDA

UPSIDA COMPLEX
A-1/4, LAKHANPUR, KANPUR.

JOB TITLE LAYOUT PLAN OF INDUSTRIAL AREA RANIA	BHUPESH SINGH DEPUTY MANAGER
SITE NO. I	SAT PARKASH CHIEF MANAGER
	V.N GARG GENERAL MANAGER
	H C GUPTA MANAGING
N W E S	DRG NO.
	SCALE 10