LAYOUT PLAN OF PLAN OF **KHURJA TOWN SHIP DISTT. BULANDSHAHAR**
(FOR REFERENCE ONLY)

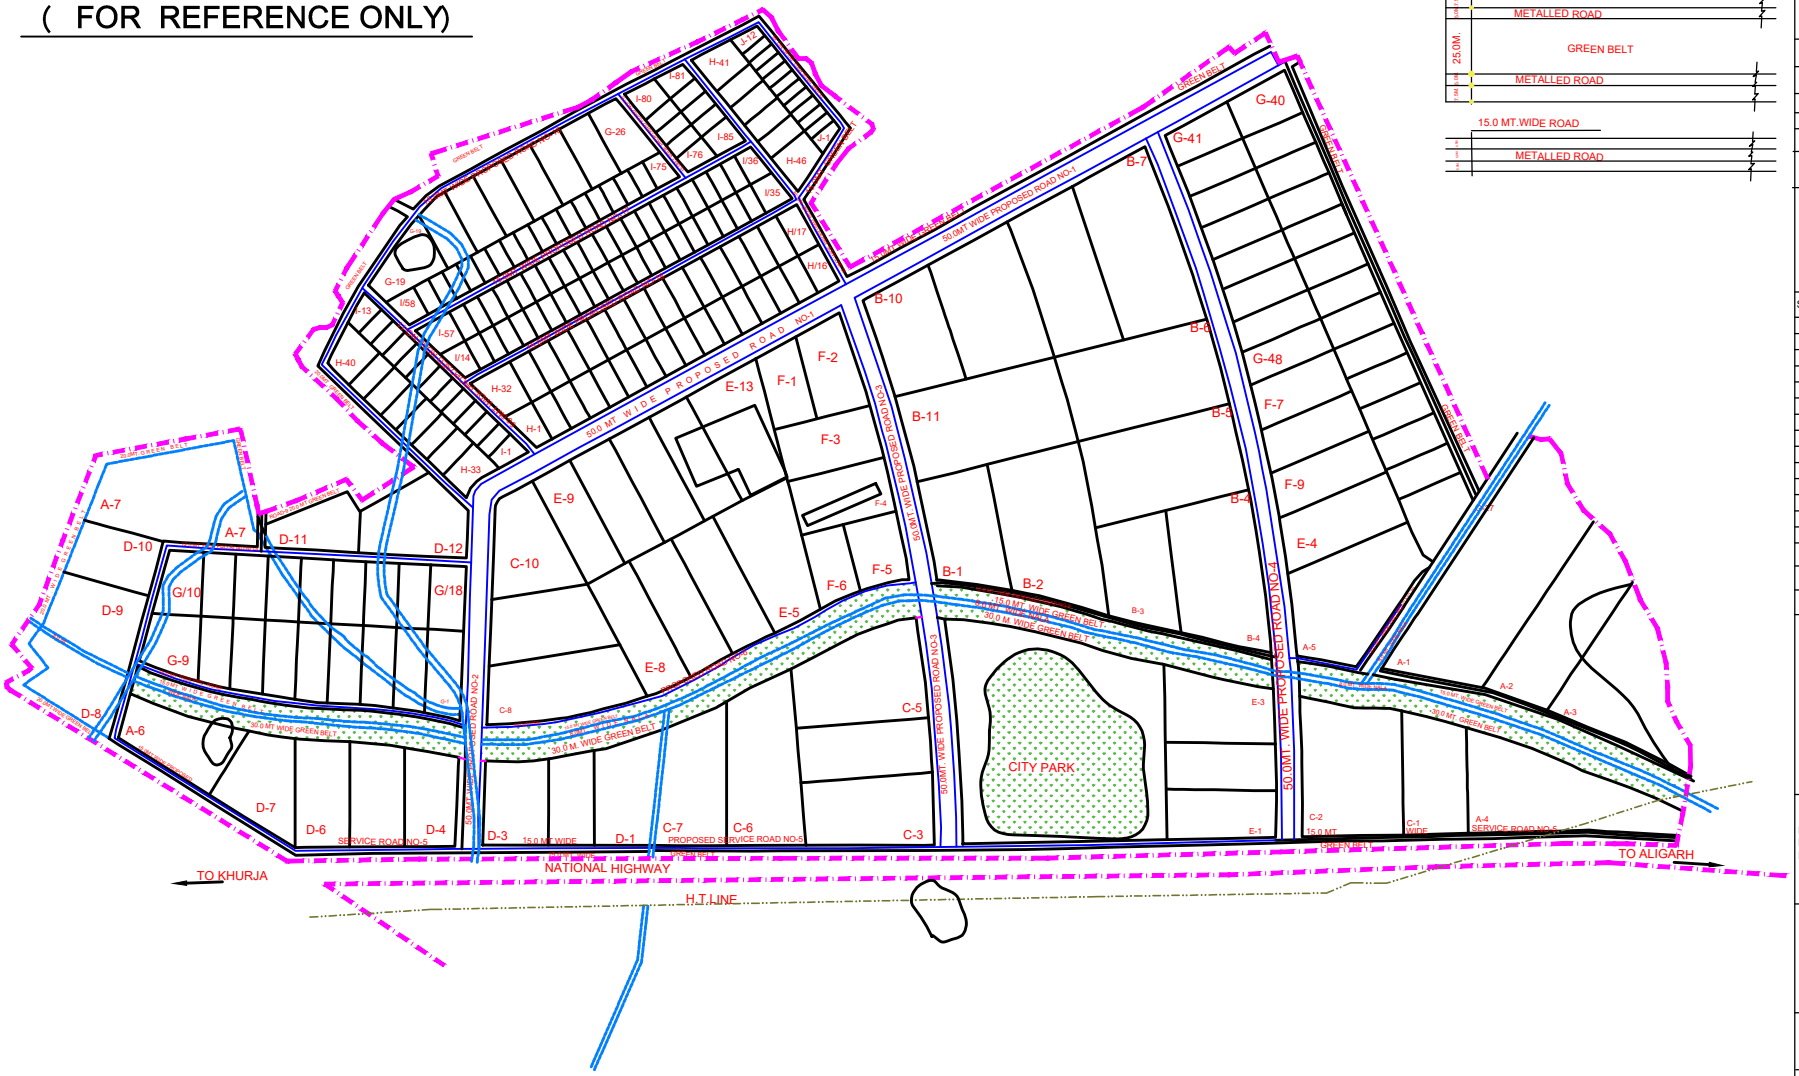

DETAIL OF ROADS

50.0MT. WIDE ROAD

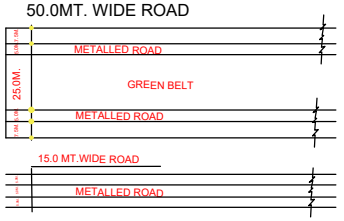

LAND USE ANALYSIS

SL.NO	USE	AREA IN HECT	% OF TOTAL
1.	PLOTS	222.65	72.65
2.	GREEN BELT	39.98	13.04
3.	CITY PARK	13.83	4.51
4.	ROAD	30.04	9.80
	TOTAL	306.50	100.00

STATEMENT OF PLOTS

SL NO.	TYPE	SIZE IN MT.	AREA IN SQMT.	NOS
1.	A	TO SIZE	22000.0 TO 55000.0	07
2	B	,, ,,	26000.0 TO 48000.0	11
3	C	,, ,,	23000.0 TO 42000.0	10
4	D	,, ,,	13450.0 TO 23200.0	12
5	E	,, ,,	17300.0 TO 29760.0	13
6	F	,, ,,	10400.0 TO 18000.0	09
	G1 TO G9	,, ,,	7550.0 TO 10670.0	09
	G-10 TO G-18	60X120	7200.00	09
	G-19 TO G-27	TO SIZE	7200.0 TO 11280.0	09
	G-28 TO G-39	60.0X120.0	7200.00	12
	G-40 TO G-48	TO SIZE	10000.0 TO 12800.0	09
8.	H	40.0X80.0	3200.0	46
9.	I	30X60.0	1800.0	85
10.	J	20.0X50.0	1000.0	12
			TOTAL	253

DISCLAIMER:- THIS MAP IS PROVIDED FOR INFORMATION PURPOSE ONLY AND IS NOT INTENDED FOR USE IN LEGAL PROCEEDINGS. THE ACCURACY AND COMPLETENESS OF THE INFORMATION REPRESENTED ARE NOT GUARANTEED. THE INFORMATION PRESENTED HEREIN, INCLUDING BOUNDARIES, LAND USE DESIGNATIONS, AND OTHER DETAILS, IS SUBJECT TO CHANGE WITHOUT PRIOR NOTICE. THE MAP SHOULD NOT BE USED AS A LEGAL DOCUMENT OR FOR ANY PURPOSE REQUIRING PRECISE MEASUREMENTS OR LEGAL VALIDATION. FOR OFFICIAL AND LEGALLY BINDING INFORMATION PLEASE CONSULT RELEVANT OFFICE AUTHORITY.

JOB TITLE:
LAYOUT OF PLAN OF KHURJA TOWN SHIP DISTT. BULANDSHAHAR

R.K. SRIVASTAVA
DY. MANAGER (ARCH)

Y.P. SINGH
DY.GENERAL MANAGER(I.A.)

ARCHITECTURAL CELL
GPSDA
UPSIDC COMPLEX
A 1/4 LAKHANPUR , KANPUR.

SUDHIR GARG
JT.MANAGING DIRECTOR

LALIT SRIVASTAVA
MANAGING DIRECTOR

N

SCALE:1CM=40.0M

DATE 24-08-96

DRG.NO.

DEALT BY: AMIT SRIVASTAVA(D/MAN)
U.S. YADAV(D/MAN)